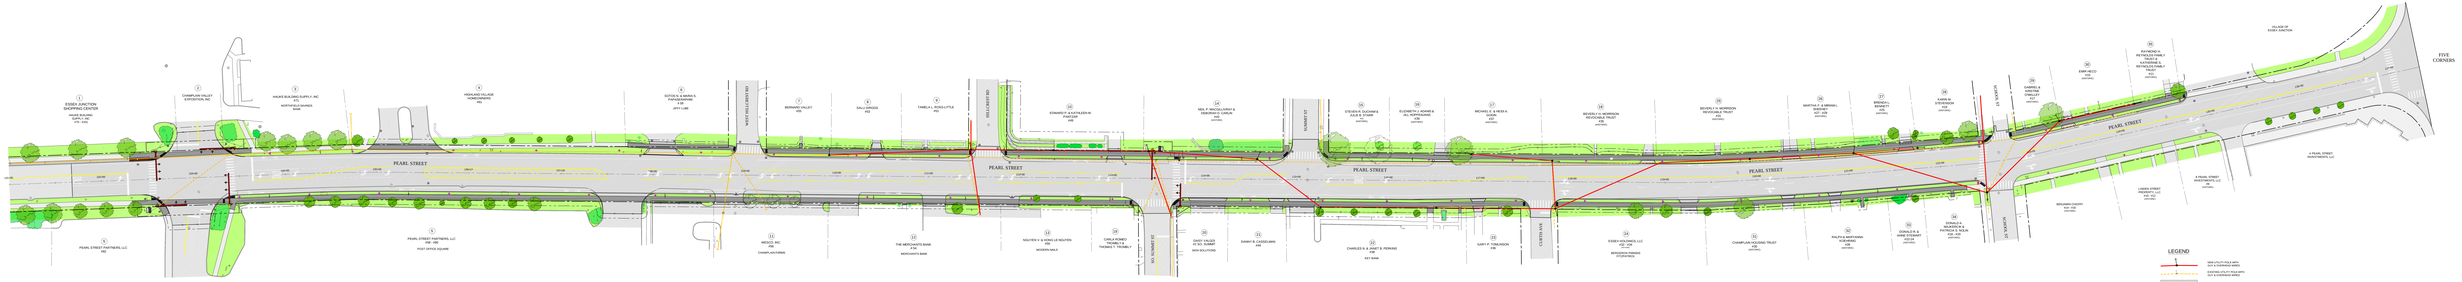
ESSEX JUNCTION SHOPPING CENTER
CHAMPLAIN VALLEY EXPOSITION, INC
HALKE BUILDING SUPPLY, INC
NORTHFIELD SAVINGS BANK
HIGHLAND VILLAGE HOMEOWNERS
DUTCH, A. & MARY B. FAHNBAUMAN
JIFFY LUBE
WEST HILL CEMETERY RD
BERNARD VALLEY
SALLY GARGAS
TAMELA L. ROSS-LITTLE
HILL CEMETERY RD
EDWARD P. & KATHLEEN M. PARTSAR
NEIL P. MACGILLIVRAY & DEBORAH C. CARON
SUMMIT ST
STEVEN R. DUCHAINE & JULIE B. STAMP
ELIZABETH J. ADAMS & JILL C. MACDONALD
MICHAEL E. & HEIDI A. GARY
BEVERLY A. MORRISON REVOCABLE TRUST
BEVERLY A. MORRISON REVOCABLE TRUST
MARTHA T. & MINNIFY L. GRAY
BRENDA L. BENNETT
KARIN M. STEVENSON
LS SCHOOL
CHARLES & JANET BERTRAND TRUST
EMMI MEDD
RAYMOND A. & REYNOLDS FAMILY TRUST & KATHERINE S. REYNOLDS FAMILY TRUST
VILLAGE OF ESSEX JUNCTION
FIVE CORNERS
PEARL STREET
PEARL STREET PARTNERS, LLC
PEARL STREET PARTNERS, LLC
POST OFFICE SQUARE
MEDICO, INC
CHAMPLAIN FARMS
THE MERCHANTS BANK
MERCHANTS BANK
MOUTON'S & WORKS OF MOUTON
MODERN NAILS
CARLA ROMEO TRUMBLY & THOMAS T. TRUMBLY
SOL SUMMIT ST
DAVID VALDIS
VD SOL SUMMIT
DAWN VALDIS
DAWN SOLUTIONS
DAWNY B. CASSELMAN
CHARLES N. & JANET B. PERKINS
KEY BANK
GARY P. TOMLINSON
CURTIS AVE
ESSEX HOLDINGS, LLC
ESSEX HOLDINGS
BERKSHIRE COMMONS
CHAMPLAIN HOLDING TRUST
RALPH & MARYANNA FLEISHMAN
DONALD R. & PAUL GRANT
DONALD A. WALKER SR. & PATRICIA S. NOUN
LINDEN STREET PROPERTY, LLC
R PEARL STREET INVESTMENTS, LLC
BENJAMIN CHAGNY
LEGEND
NEW UTILITY POLE WITH GUY & STORMWATER WIRES
EXISTING UTILITY POLE WITH GUY & STORMWATER WIRES
NEW PAVEMENT OVERLAY
EXISTING PAVEMENT TO REMAIN
NEW SIDEWALK
EXISTING SIDEWALK WALK
GRASS
RIGHT OF WAY/ PROPERTY BOUNDARY/ EASEMENT OVERLAND

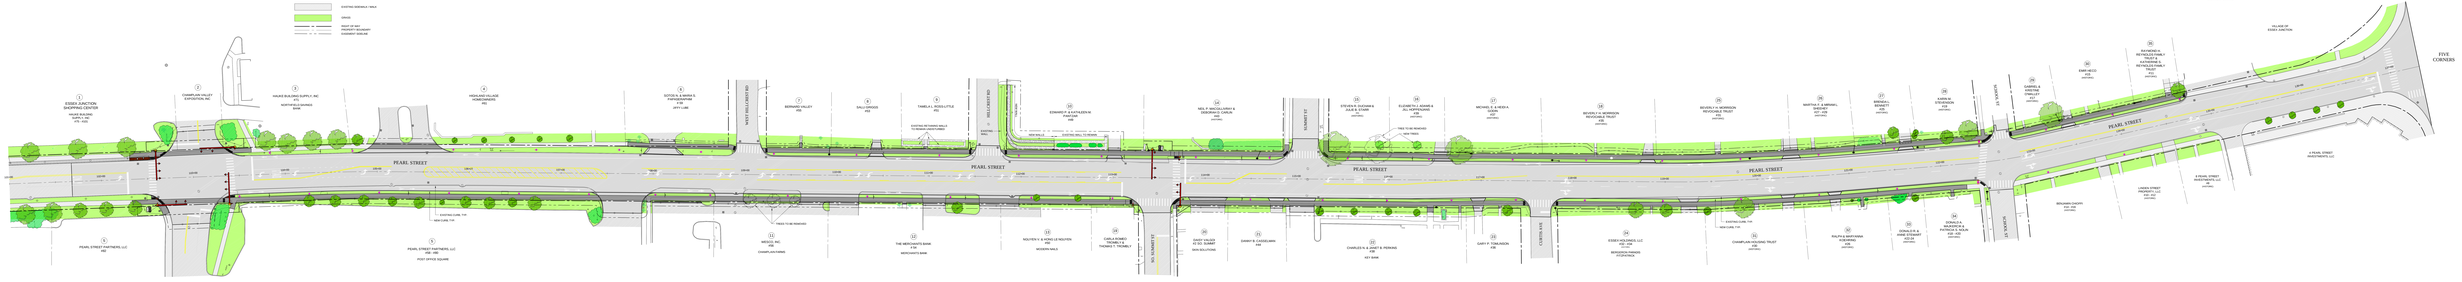
ESSEX JUNCTION SHOPPING CENTER
CHAMPLAIN VALLEY EXPOSITION, INC
HALKE BUILDING SUPPLY, INC
NORTHFIELD SAVINGS BANK
HIGHLAND VILLAGE HOMEOWNERS
DUTCH, A. & MARY B. FAHNBAUMAN
JIFFY LUBE
WEST HILL CEMETERY RD
BERNARD VALLEY
SALLY GARGAS
TAMELA L. ROSS-LITTLE
EXISTING BETONIES WILLS TO REMAIN UNDISTURBED
HILL CEMETERY RD
EDWARD P. & KATHLEEN M. PARTSAR
NEW WILLS
EXISTING WILL TO REMAIN
NEIL P. MACGILLIVRAY & DEBORAH C. CARON
SUMMIT ST
STEVEN R. DUCHAINE & JULIE B. STAMP
ELIZABETH J. ADAMS & JILL C. MACDONALD
TREE TO BE REMOVED
NEW TREES
MICHAEL E. & HEIDI A. GARY
BEVERLY A. MORRISON REVOCABLE TRUST
BEVERLY A. MORRISON REVOCABLE TRUST
MARTHA T. & MINNIFY L. GRAY
BRENDA L. BENNETT
KARIN M. STEVENSON
LS SCHOOL
CHARLES & JANET BERTRAND TRUST
EMMI MEDD
RAYMOND A. & REYNOLDS FAMILY TRUST & KATHERINE S. REYNOLDS FAMILY TRUST
VILLAGE OF ESSEX JUNCTION
FIVE CORNERS
PEARL STREET
PEARL STREET PARTNERS, LLC
PEARL STREET PARTNERS, LLC
EXISTING CURB, TYP.
NEW CURB, TYP.
POST OFFICE SQUARE
MEDICO, INC
CHAMPLAIN FARMS
TREES TO BE REMOVED
THE MERCHANTS BANK
MERCHANTS BANK
MOUTON'S & WORKS OF MOUTON
MODERN NAILS
CARLA ROMEO TRUMBLY & THOMAS T. TRUMBLY
SOL SUMMIT ST
DAVID VALDIS
VD SOL SUMMIT
DAWN VALDIS
DAWN SOLUTIONS
DAWNY B. CASSELMAN
CHARLES N. & JANET B. PERKINS
KEY BANK
GARY P. TOMLINSON
CURTIS AVE
ESSEX HOLDINGS, LLC
ESSEX HOLDINGS
BERKSHIRE COMMONS
EXISTING CURB, TYP.
NEW CURB, TYP.
CHAMPLAIN HOLDING TRUST
RALPH & MARYANNA FLEISHMAN
DONALD R. & PAUL GRANT
DONALD A. WALKER SR. & PATRICIA S. NOUN
LINDEN STREET PROPERTY, LLC
R PEARL STREET INVESTMENTS, LLC
BENJAMIN CHAGNY
LEGEND
NEW UTILITY POLE WITH GUY & STORMWATER WIRES
EXISTING UTILITY POLE WITH GUY & STORMWATER WIRES
NEW PAVEMENT OVERLAY
EXISTING PAVEMENT TO REMAIN
NEW SIDEWALK
EXISTING SIDEWALK WALK
GRASS
RIGHT OF WAY/ PROPERTY BOUNDARY/ EASEMENT OVERLAND